

Downtown Knoxville Design Overlay District Certificate of Appropriateness

Name of Applicant: Jesse Galbraith
☐ Owner ☐ Contractor ☒ Architect ☐ Engineer ☐ Other
Date Filed: 2015-10-02 Application accepted by: Mike ReynoldsFee Amount: 250.⁰⁰ Review Date: 10/21/15 File Number: 10-D-15-DT**PRE-APPLICATION CONFERENCE**Date Completed: 2015-09-16**PROPERTY INFORMATION**Building or Project Name: Regas SquareStreet Address: depot aveParcel Identification Number(s): 094EF02501
094EF021, 094ef02001**PROPERTY OWNER**

PLEASE PRINT

Name: Regas Square LLC

Company: _____

Address: 10820 #ste 9 Kingston PikeCity: Knoxville State: TN Zip: 37934Telephone: 865.389.8095Fax: 865.330.3543E-mail: mhasbrouck2014@gmail.com**PROJECT ARCHITECT/ENGINEER**

PLEASE PRINT

Name: Faris EldCompany: Design Innovation ArchitectsAddress: 402 S Gay StreetCity: Knoxville State: TN Zip: 37902Telephone: 865.637.8540Fax: 865.544.3840E-mail: feid@dia-arch.com**PROJECT CONTRACTOR**

PLEASE PRINT

Name: _____

Company: _____

Address: _____

City: _____ State: _____ Zip: _____

Telephone: _____

Fax: _____

E-mail: _____

ACCOMPANYING MATERIALS

Please see the reverse side of this form for a list of information required as part of this application.

FOR OFFICE USE ONLY**PROJECT INFORMATION**

LEVEL 1: \$50

- ☐
- Minor Alteration of an Existing Building/Structure
-
- ☐
- Sign

LEVEL 2: \$100

- ☐
- Major Alteration of an Existing Building/Structure
-
- ☐
- Addition to an Existing Building/Structure

LEVEL 3: \$250

- ☒
- Construction of New Building/Structure

PROJECT CONTACT

All application-related correspondence should be directed to:

PLEASE PRINT

Name: Jesse GalbraithCompany: Design Innovation ArchitectsAddress: 402 S Gay StreetCity: knoxville State: TN Zip: 37902Telephone: 865.243.8447

Fax: _____

E-mail: jgalbraith@dia-arch.com



PRELIMINARY NOT FOR
CONSTRUCTION
CONCEPTUAL DESIGN IS
SUBJECT TO CHANGE WITH
PROJECT DEVELOPMENT

DATE :	2015/10/07
PROJECT NUMBER :	14018
SHEET NUMBER :	1 OF 3

This drawing is the property of DESIGN INNOVATIONS ARCHITECTS, INC. and is not to be reproduced or copied in whole or in part without authorization from DESIGN INNOVATIONS ARCHITECTS, INC.. It is to be used for the project and site specifically identified herein and is not to be used on any other project. It is to be returned upon request. Do not scale drawings, written dimensions take precedence. All drawings and designs shown on these drawings are copyright © of DESIGN INNOVATIONS ARCHITECTS, INC.

RENDERINGS FOR:
REGAS SQUARE
GAY ST & DEPOT AVE

DIA
Design Innovation
ARCHITECTS + INTERIORS + PLANNING
ph. 865.637.8540 www.dia-arch.com



SCHEMATIC DESIGN FOR:
REGAS SQUARE
333 DEPOT AVE
KNOXVILLE, TN 37917

CIVIL:
WILL ROBINSON & ASSOCIATES

PHONE : (865)483-4241
131 BRENTWOOD DRIVE
OAK RIDGE, TN 37830

STRUCTURAL:
FULGHUM MACINDOE & ASSOCIATES, INC.

PHONE : (865)690-6419
10330 HARDIN VALLEY ROAD
KNOXVILLE, TN 37932



<http://www.fulghummacindoe.com>

MECHANICAL:
FACILITY SYSTEMS CONSULTANTS, LLC

PHONE : (865) 246-0164
713 SOUTH CENTRAL STREET, SUITE 101
KNOXVILLE, TN 37902




www.facilitysystems.org/index.html

ELECTRICAL:
FACILITY SYSTEMS CONSULTANTS, LLC

PHONE : (865) 246-0164
713 SOUTH CENTRAL STREET, SUITE 101
KNOXVILLE, TN 37902



www.facilitysystems.org/index.html

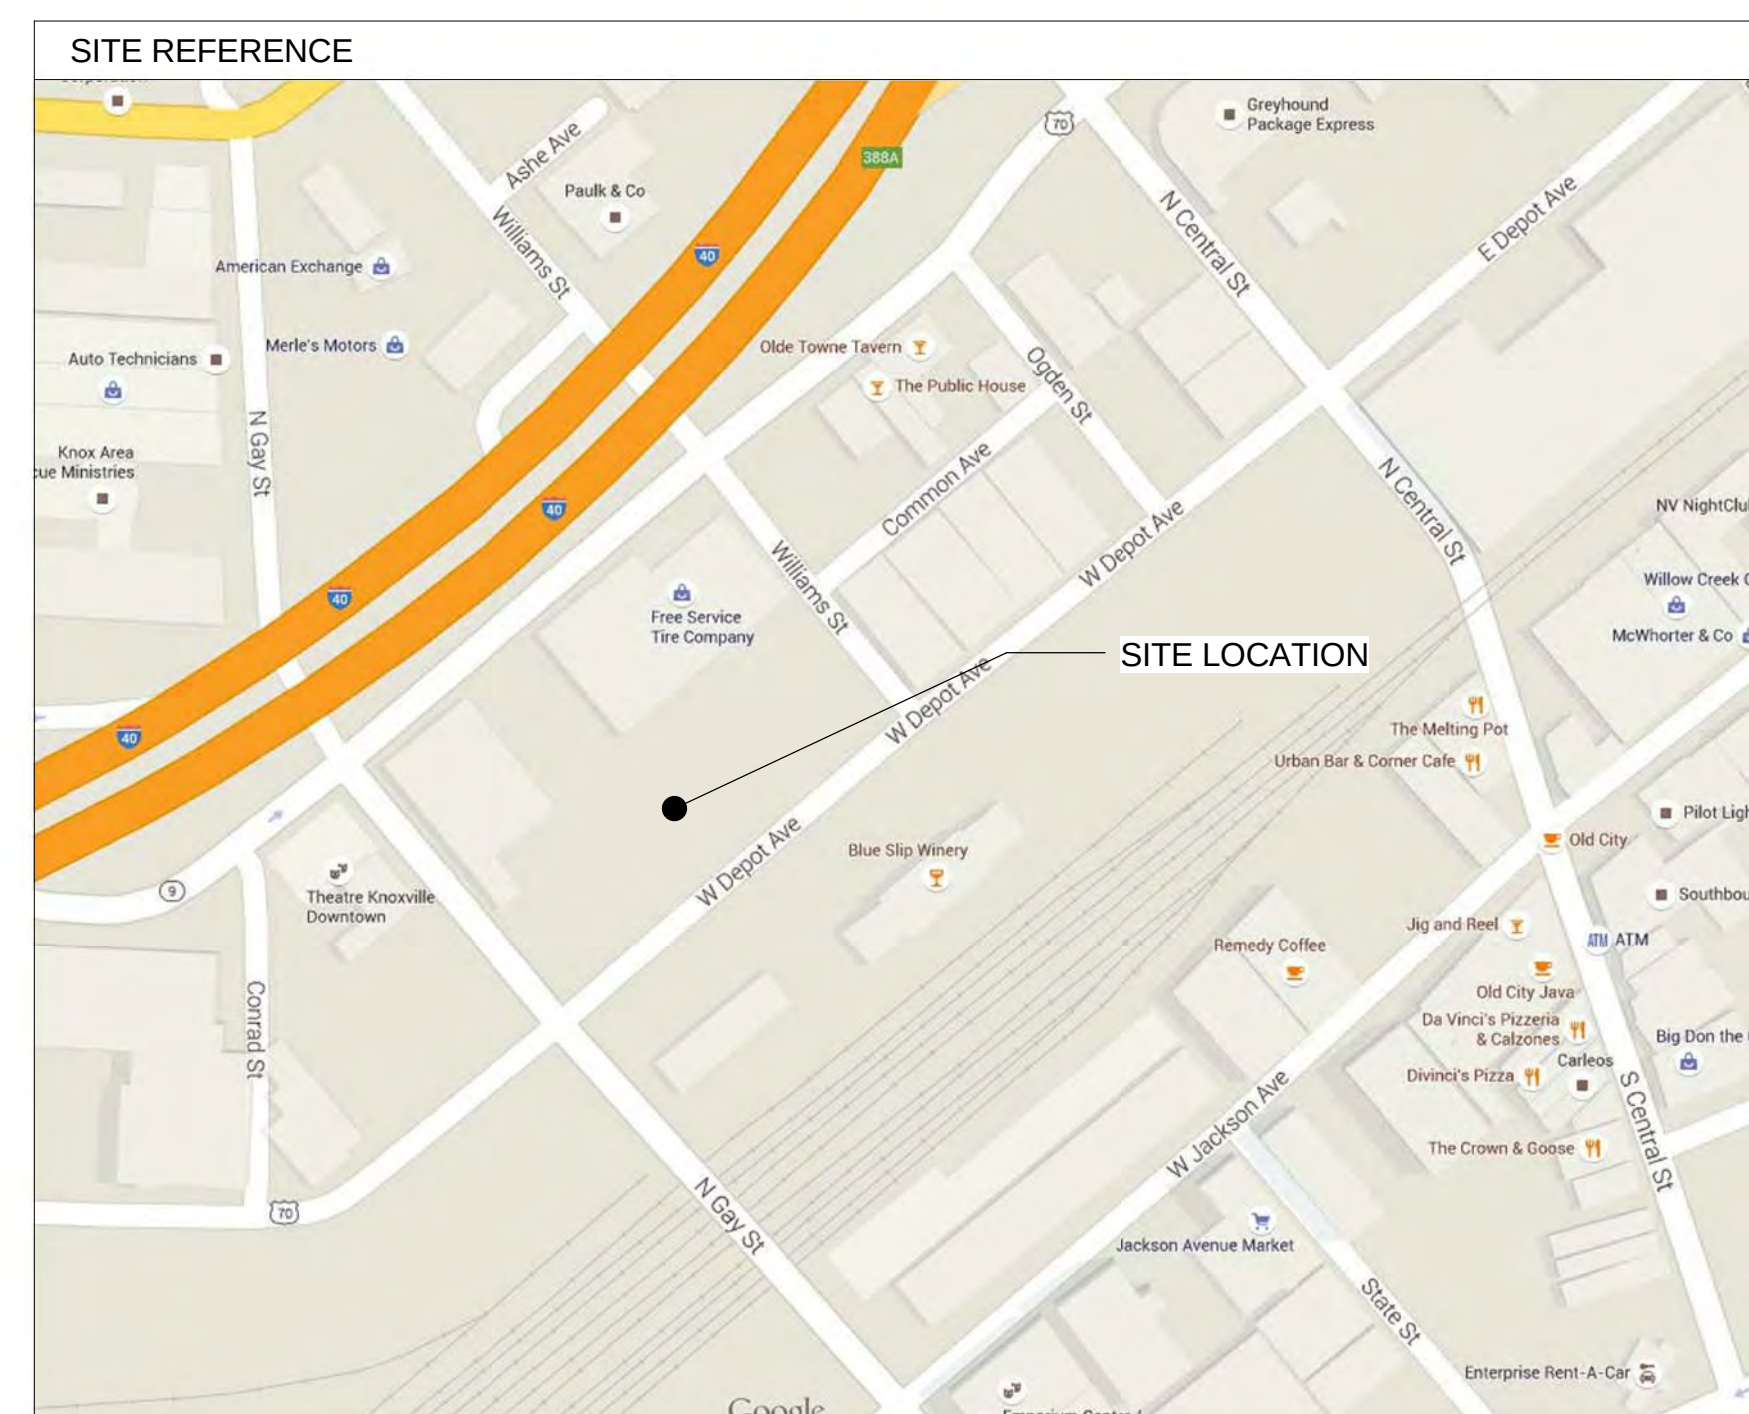[illegible]

REGAS SQUARE
333 DEPOT AVE
KNOXVILLE, TN 37917



DIA
Design Innovation
ARCHITECTS + INTERIORS + PLANNING

402 S. Gay Street, Suite 201, Knoxville, TN 37902
ph 865.637.8540 or 865.291.2221 fx 865.544.3840
www.dia-arch.com

This architectural floor plan depicts a large building with a complex layout. The plan includes several key areas:

- Entrances and Outdoor Spaces:** A prominent curved entrance is located on the left side, adjacent to a landscaped area with trees and a circular paved zone. A smaller entrance is situated at the bottom center.
- Interior Rooms:** The plan features a large central hall, a lobby, a mail room, a trash area, and multiple smaller rooms. A large room on the right side is divided into sections labeled with percentages: 10.0%, 20.0%, 20%, and 10%.
- Stairwells and Elevators:** Stairwells are marked with "UP" and "DN" (down) arrows, indicating vertical circulation. Elevators are also shown in various locations.
- Room Numbers:** Circled numbers 9, 14, and 4 are placed in different rooms, likely indicating specific units or sections.
- Exterior Features:** The building is surrounded by a parking lot with several cars parked. A street labeled "MAGNOLIA AVE." is at the top, and "DEPOT AVE." is at the bottom. A north arrow is located in the top right corner.

MAGNOLIA AVE.

The plan shows a large building with a parking lot to the north. The building has a central section with a lobby, mail room, and trash area. The right side of the building has a large open space with a staircase. The bottom of the plan shows a street with trees and a sidewalk.

DEPOT AVE.

MAGNOLIA AVE.

10.0% 20.0% 20% 10%

14 9 4

TRASH

MAIL ROOM

LOBBY

UP

DN

DEPOT AVE.

KNOXVILLE, IN 37917

402 S. Gay Street, Suite 201, Knoxville, TN 37902
 ph 865.637.8540 or 865.291.2221 fx 865.544.3333
www.dia-arch.com

A circular stamp with a dotted border. Inside the circle, the text "PRELIMINARY" is at the top, "NOT FOR" is in the middle, and "CONSTRUCTION" is at the bottom, all in a bold, sans-serif font. The text is arranged in a circular pattern following the inner edge of the border.



1 SITE PLAN
1/16" = 1'-0"


Project Number 14018	Sheet Number AS101
Date 09/16/2015	



This drawing is the property of DESIGN INNOVATIONS ARCHITECTS, INC. and is not to be reproduced or copied in whole or in part without authorization from DESIGN INNOVATIONS ARCHITECTS, INC.. It is to be used for the project and site specifically identified herein and is not to be used on any other project. It is to be returned upon request. Do not scale drawings, written dimensions take precedence. All drawings and designs shown on these drawings are copyright © of DESIGN INNOVATIONS ARCHITECTS, INC.

Sheet Title

ARCHITECTURAL SITE PLAN

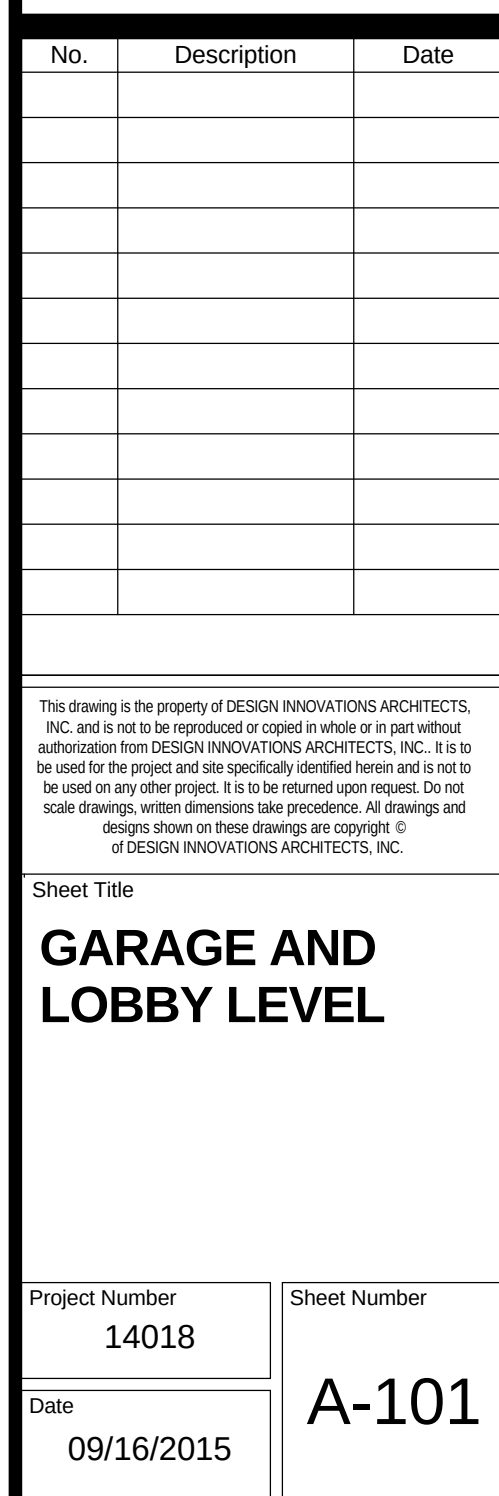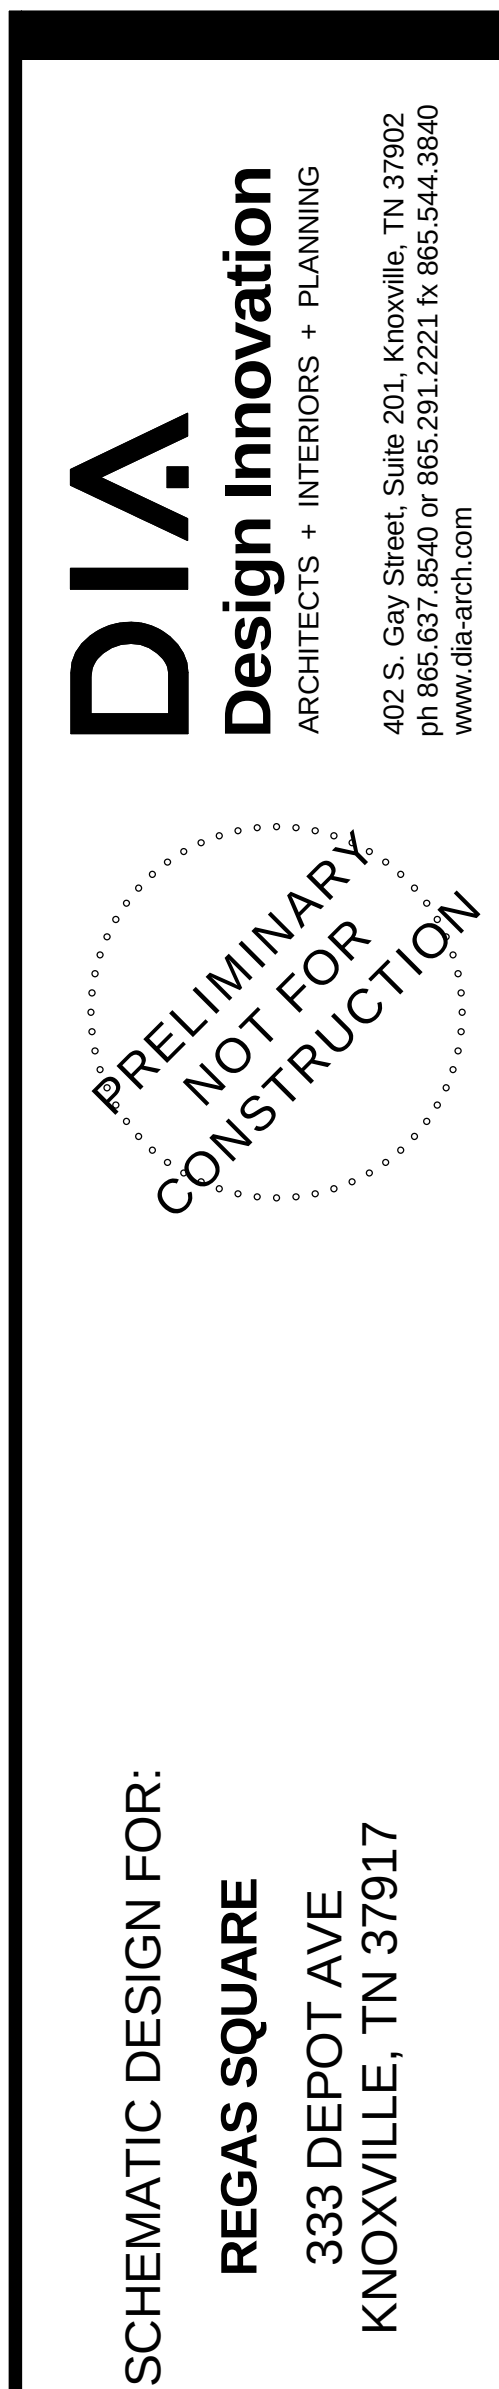

 

  

Design Innovation
ARCHITECTS + INTERIORS + PLANNING
402 S. Gay Street, Suite 201, Knoxville, TN 37959
Phone 865.637.8540 or 865.291.2221 fax 865.544.3333
www.dia-arch.com

PRELIMINARY
NOT FOR
CONSTRUCTION

REGAS SQUARE
333 DEPOT AVE
KNOXVILLE, TN 37917

[illegible]

This drawing is the property of DESIGN INNOVATIONS ARCHITECTS, INC. and is not to be reproduced or copied in whole or in part without authorization from DESIGN INNOVATIONS ARCHITECTS, INC. It is to be used for the project and site specifically identified herein and is not to be used on any other project. It is to be returned upon request. Do not scale drawings, within dimensions take precedence. All drawings and designs shown on these drawings are copyright © of DESIGN INNOVATIONS ARCHITECTS, INC.



Sheet Title


**6TH FLOOR AND
ROOF PLAN**

Project Number	14018
Date	09/16/201

Sheet Number

A-104

  

 A circular stamp with the text "PRELIMINARY NOT FOR CONSTRUCTION" arranged in a circle around the center.

REGAS SQUARE
333 DEPOT AVE
KNOXVILLE, TN 37917

[illegible]

This drawing is the property of DESIGN INNOVATIONS ARCHITECTS, INC. and is not to be reproduced or copied in whole or in part without authorization from DESIGN INNOVATIONS ARCHITECTS, INC. It is to be used for the project and site specifically identified herein and is not to be used on any other project. It is to be returned upon request. Do not scale drawings, written dimensions take precedence. All drawings and designs shown on these drawings are copyright. © of DESIGN INNOVATIONS ARCHITECTS, INC.

Sheet Title

**BUILDING
ELEVATIONS**

Project Number 14018	Sheet Number A-202
Date 09/16/2015	



DIA
Design Innovation
ARCHITECTS + INTERIORS + PLANNING

402 S. Gay Street, Suite 201, Knoxville, TN 37902
Phone 865.637.8540 or 865.291.2221 fx 865.544.4444
www.dia-arch.com



REGAS SQUARE
333 DEPOT AVE
KNOXVILLE, TN 37917

[illegible]

This drawing is the property of DESIGN INNOVATIONS ARCHITECTS, INC. and is not to be reproduced or copied in whole or in part without authorization from DESIGN INNOVATIONS ARCHITECTS, INC. It is to be used for the project and site specifically identified herein and is not to be used on any other project. It is to be returned upon request. Do not scale drawings, written dimensions take precedence. All drawings and designs shown on these drawings are copyright © of DESIGN INNOVATIONS ARCHITECTS, INC.

Sheet Title

WEST ELEVATION

Project Number 14018	Sheet Number A-203
Date 05/21/15	



1 SOUTH ELEVATION - WEST
1/8" = 1'-0"

PRELIMINARY
NOT FOR
CONSTRUCTION

SCHEMATIC DESIGN FOR:
REGAS SQUARE
333 DEPOT AVE
KNOXVILLE, TN 37917

No.	Description	Date

This drawing is the property of DESIGN INNOVATIONS ARCHITECTS, INC. and is not to be reproduced or copied in whole or in part without authorization from DESIGN INNOVATIONS ARCHITECTS, INC. It is to be used for the project and site specifically identified herein and is not to be used on any other project. It is to be returned upon request. Do not scale drawings, written dimensions take precedence. All drawings and designs shown on these drawings are copyright © of DESIGN INNOVATIONS ARCHITECTS, INC.


Sheet Title
**SOUTH
ELEVATION -
WEST**

Project Number 14018	Sheet Number A-204
Date 09/16/2015	

SCHEMATIC DESIGN FOR:

This drawing is the property of DESIGN INNOVATIONS ARCHITECTS, INC. and is not to be reproduced or copied in whole or in part without authorization from DESIGN INNOVATIONS ARCHITECTS, INC. It is to be used for the project and site specifically identified herein and is not to be used on any other project. It is to be returned upon request. Do not scale drawings, written dimensions take precedence. All drawings and designs shown on these drawings are copyright. © of DESIGN INNOVATIONS ARCHITECTS, INC.

**SOUTH
ELEVATION -
EAST**

 A-205




This drawing is the property of DESIGN INNOVATIONS ARCHITECTS, INC. and is not to be reproduced or copied in whole or in part without authorization from DESIGN INNOVATIONS ARCHITECTS, INC. It is to be used for the project and site specifically identified herein and is not to be used on any other project. It is to be returned upon request. Do not scale drawings, written dimensions take precedence. All drawings are designs shown on these drawings are copyright © of DESIGN INNOVATIONS ARCHITECTS, INC.

Project Number
14018

Date
10/07/15

This drawing is the property of DESIGN INNOVATIONS ARCHITECTS, INC. and is not to be reproduced or copied in whole or in part without authorization from DESIGN INNOVATIONS ARCHITECTS, INC. It is to be used for the project and site specifically identified herein and is not to be used on any other project. It is to be returned upon request. Do not scale drawings, written dimensions take precedence. All drawings are designs shown on these drawings are copyright © of DESIGN INNOVATIONS ARCHITECTS, INC.

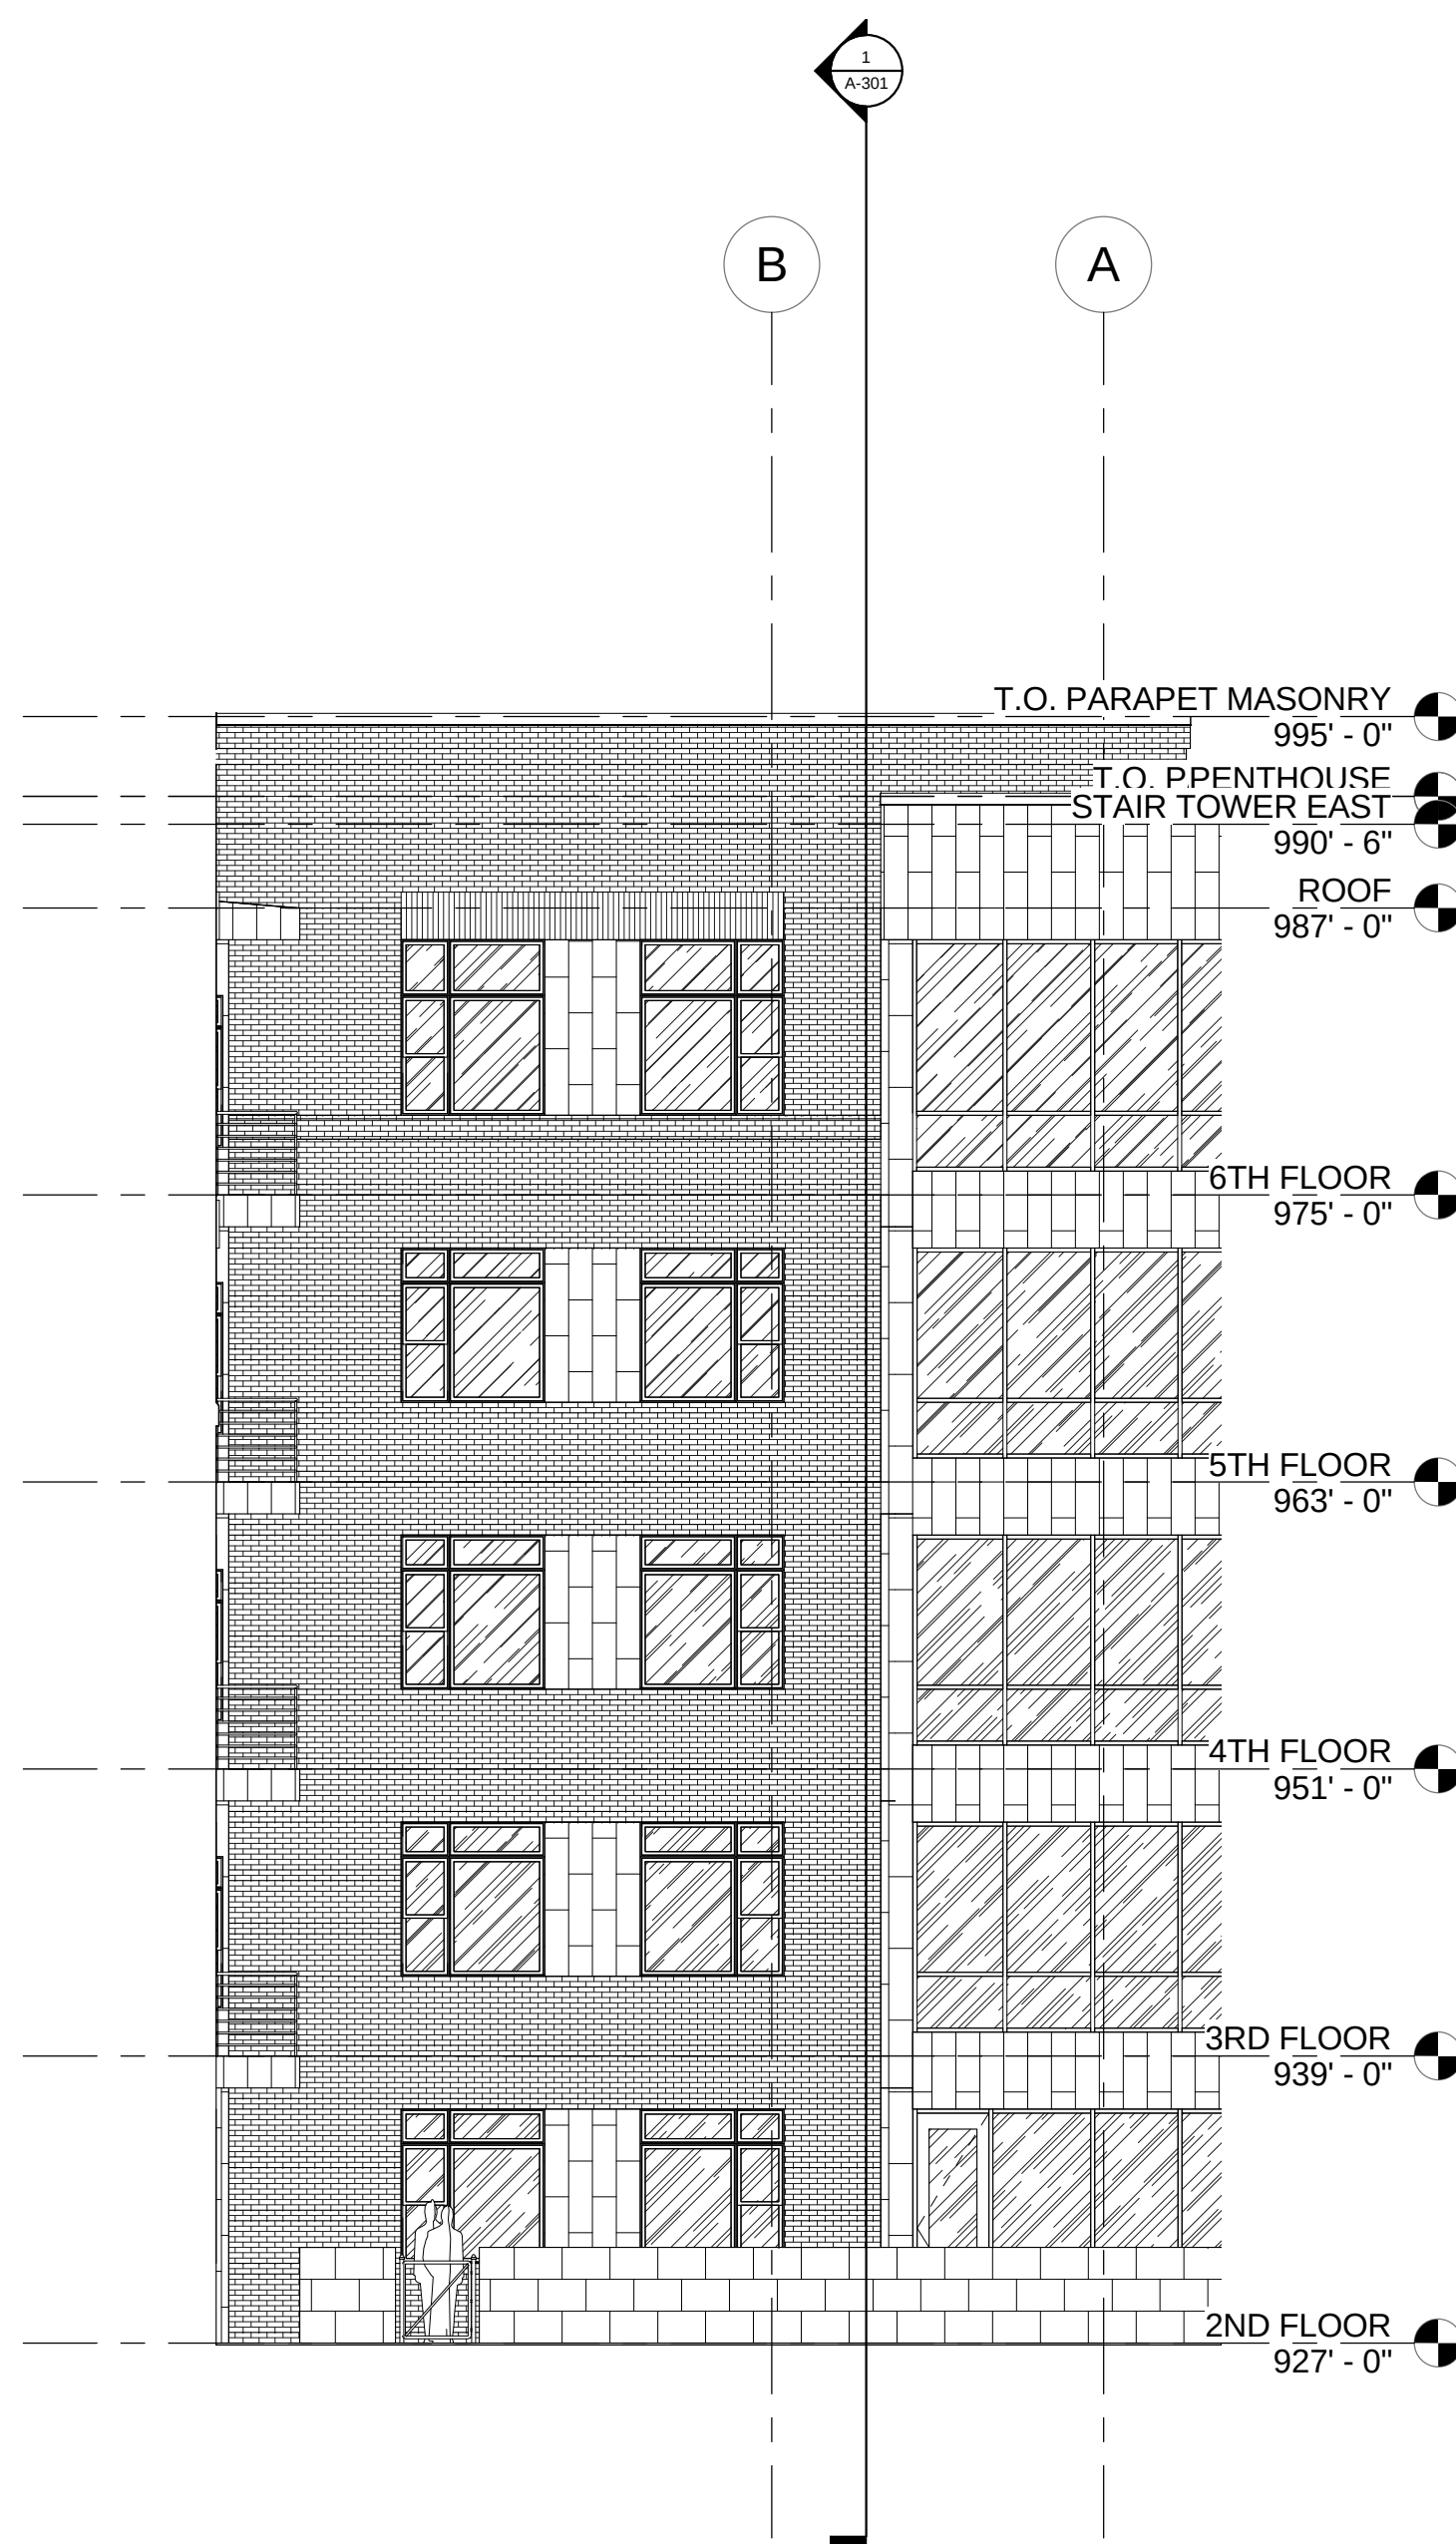

1 COURTYARD ELEVATION - EAST WING
1/8" = 1'-0"



PRELIMINARY
NOT FOR
CONSTRUCTION

SCHEMATIC DESIGN FOR:
REGAS SQUARE
333 DEPOT AVE
KNOXVILLE, TN 37917

No.	Description	Date

This drawing is the property of DESIGN INNOVATIONS ARCHITECTS, INC. and is not to be reproduced or copied in whole or in part without authorization from DESIGN INNOVATIONS ARCHITECTS, INC. It is to be used for the project and site specifically identified herein and is not to be used on any other project. It is to be returned upon request. Do not scale drawings, written dimensions take precedence. All drawings and designs shown on these drawings are copyright © of DESIGN INNOVATIONS ARCHITECTS, INC.

Sheet Title
**NORTH
ELEVATION -
EAST**


Project Number 14018	Sheet Number A-208
Date 08/05/15	

[illegible]


Sheet Title

**NORTH
ELEVATION -
WEST**

Project Number 14018	Sheet Number A-209
Date 08/05/15	

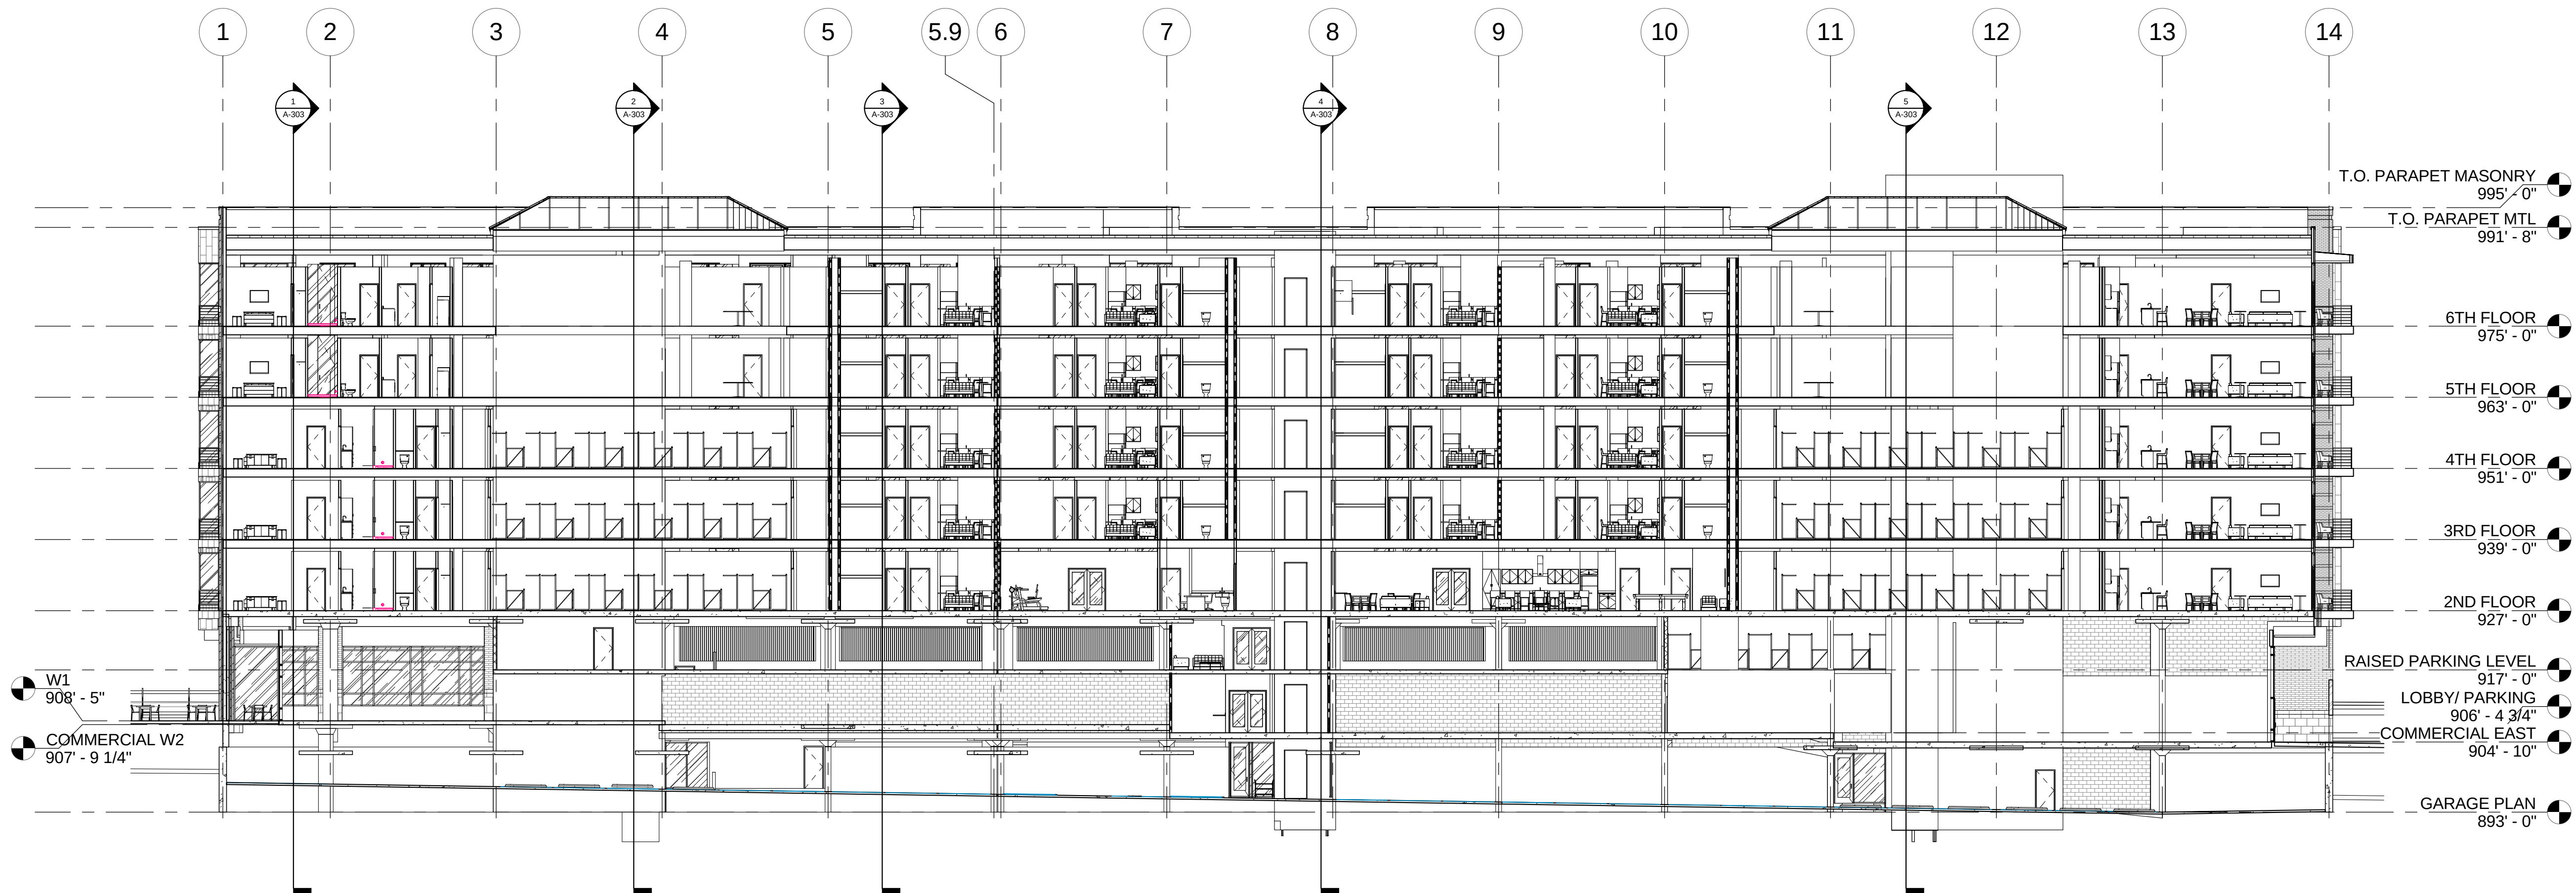

2 Section 30
1/16" = 1'-0"





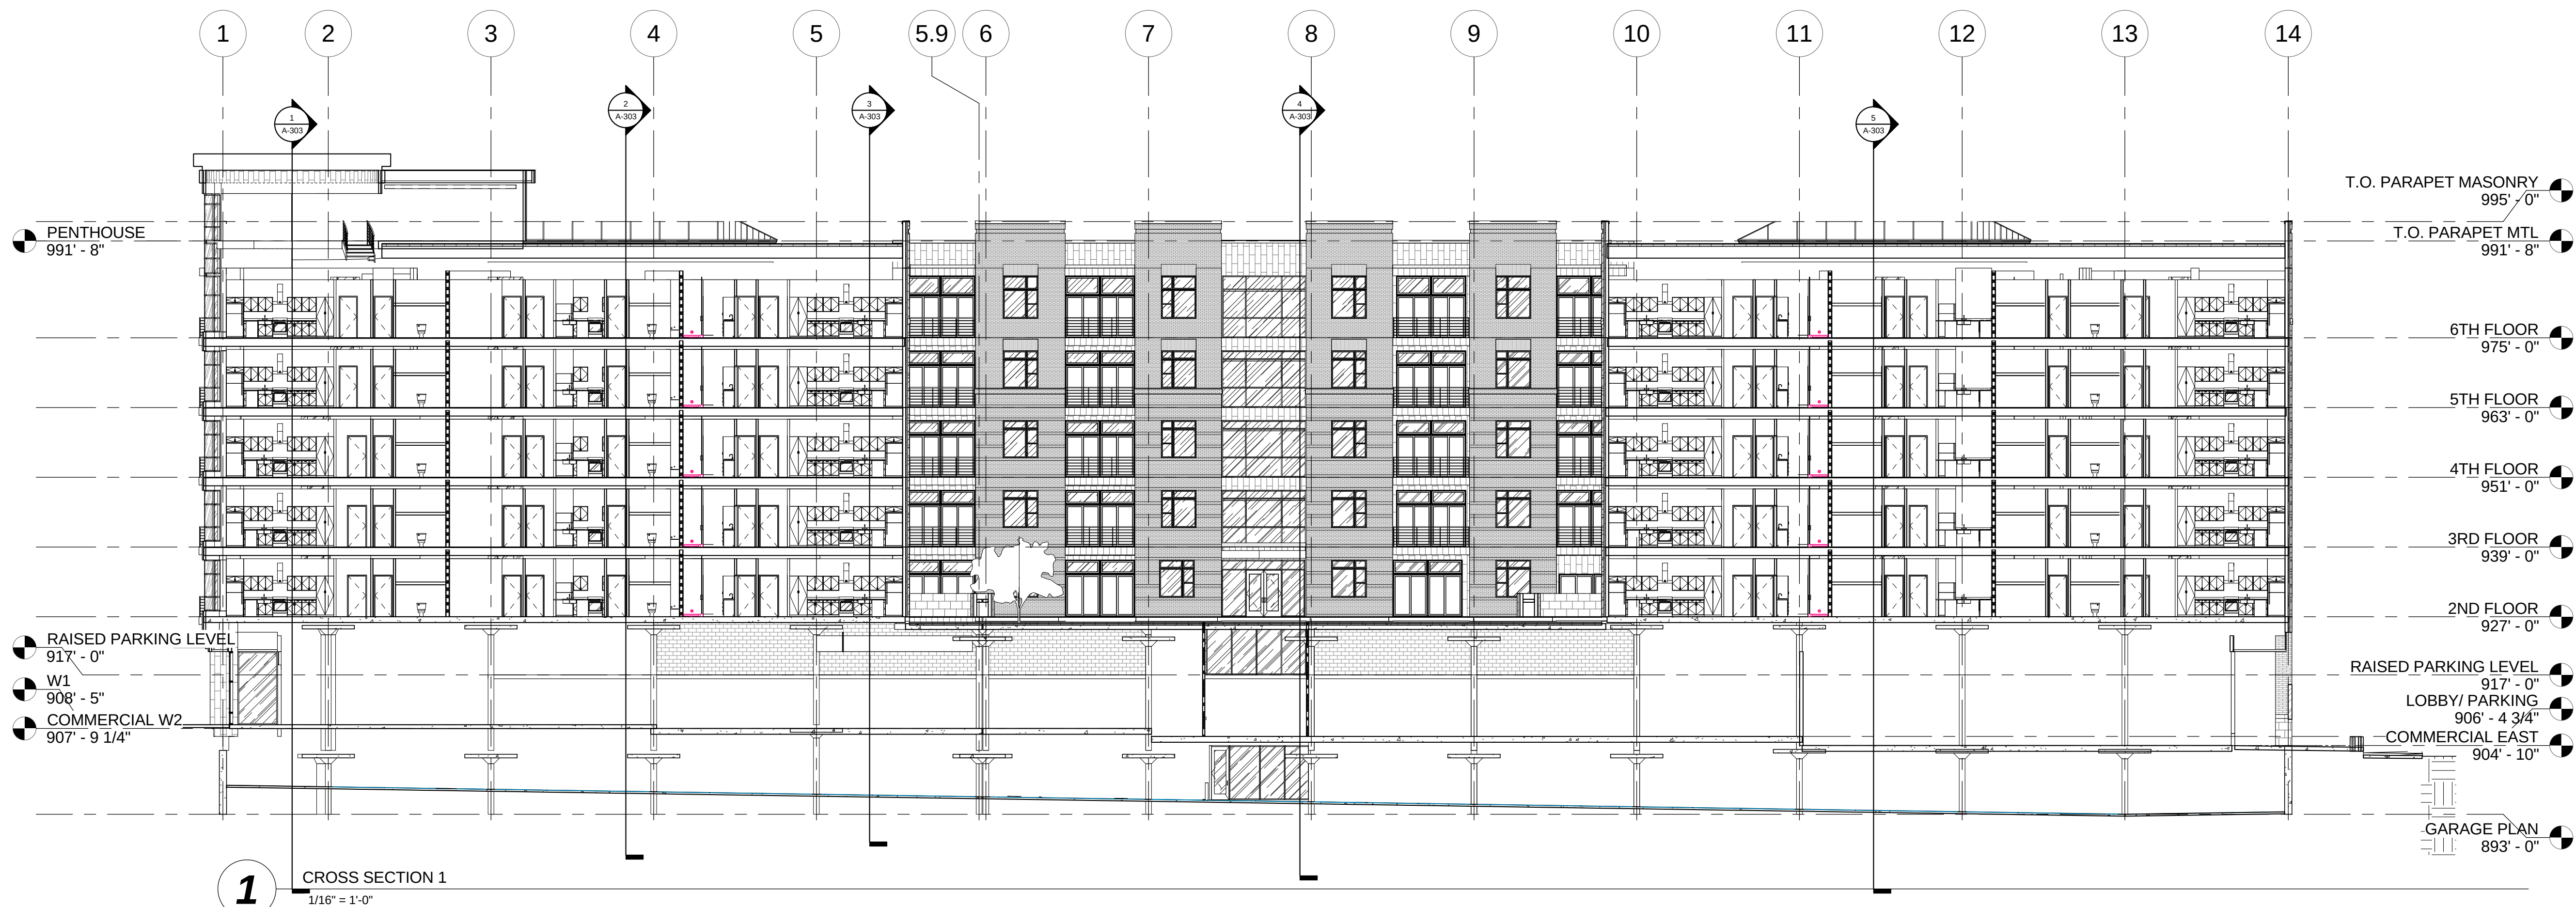


1 CROSS SECTION 1
1/16" = 1'-0"

No.	Description	Date

This drawing is the property of DESIGN INNOVATIONS ARCHITECTS, INC. and is not to be reproduced or copied in whole or in part without authorization from DESIGN INNOVATIONS ARCHITECTS, INC. It is to be used for the project and site specifically identified herein and is not to be used on any other project. It is to be returned upon request. Do not scale drawings, written dimensions take precedence. All drawings and designs shown on these drawings are copyright © of DESIGN INNOVATIONS ARCHITECTS, INC.

Sheet Title
BUILDING SECTIONS

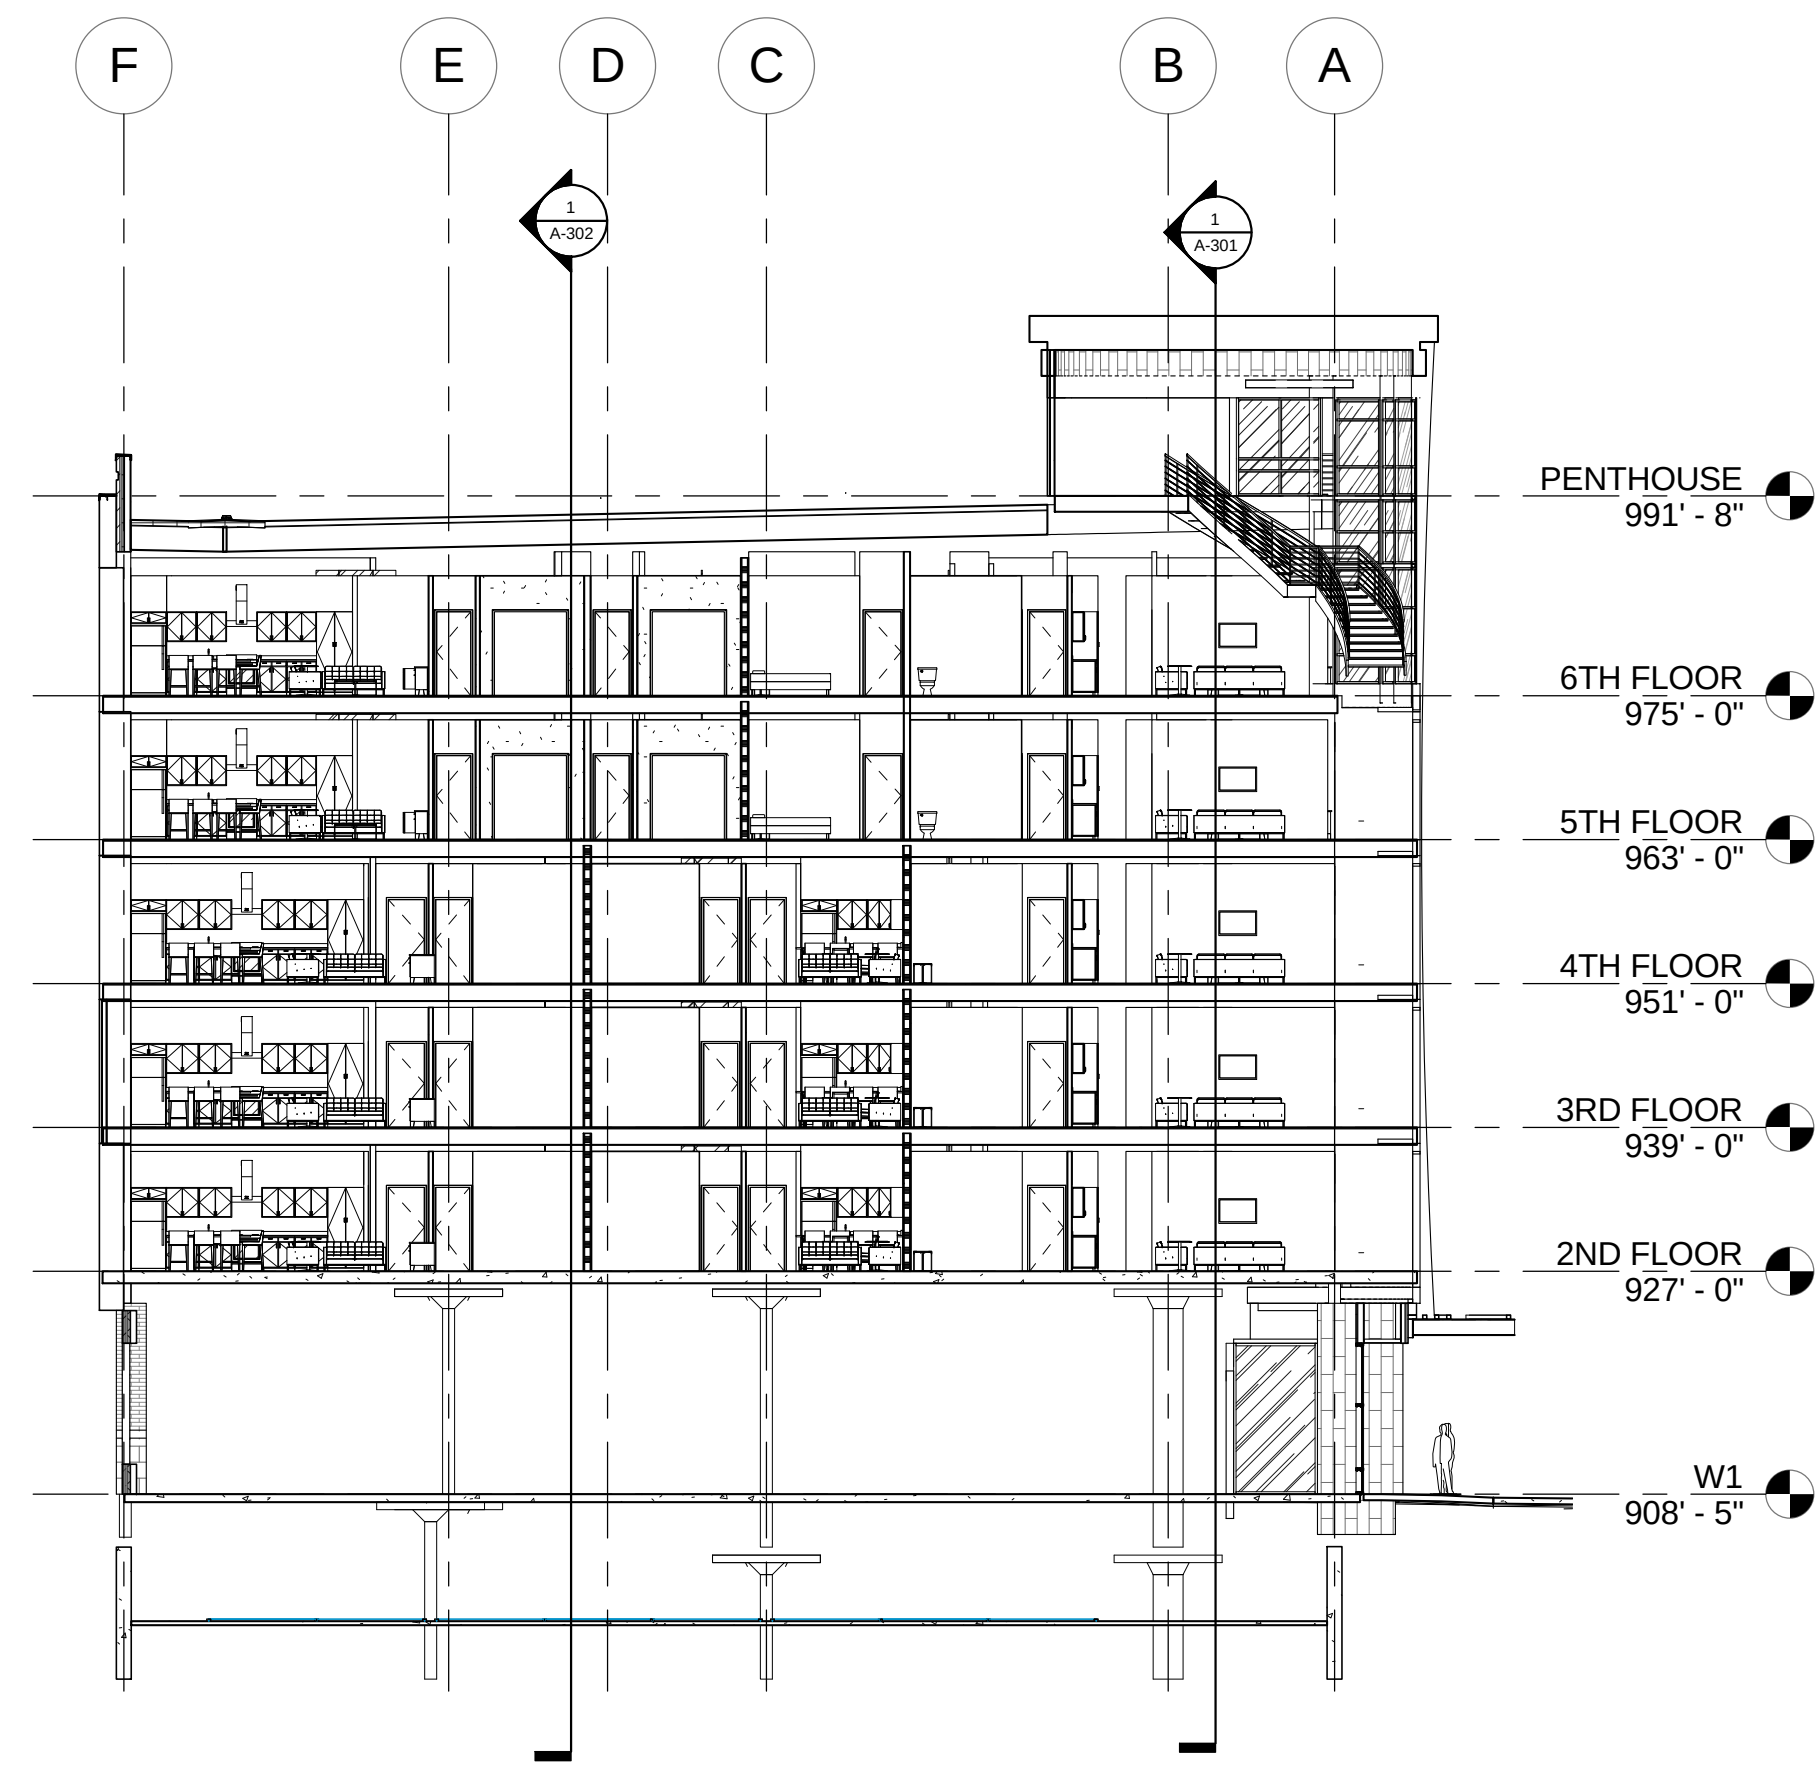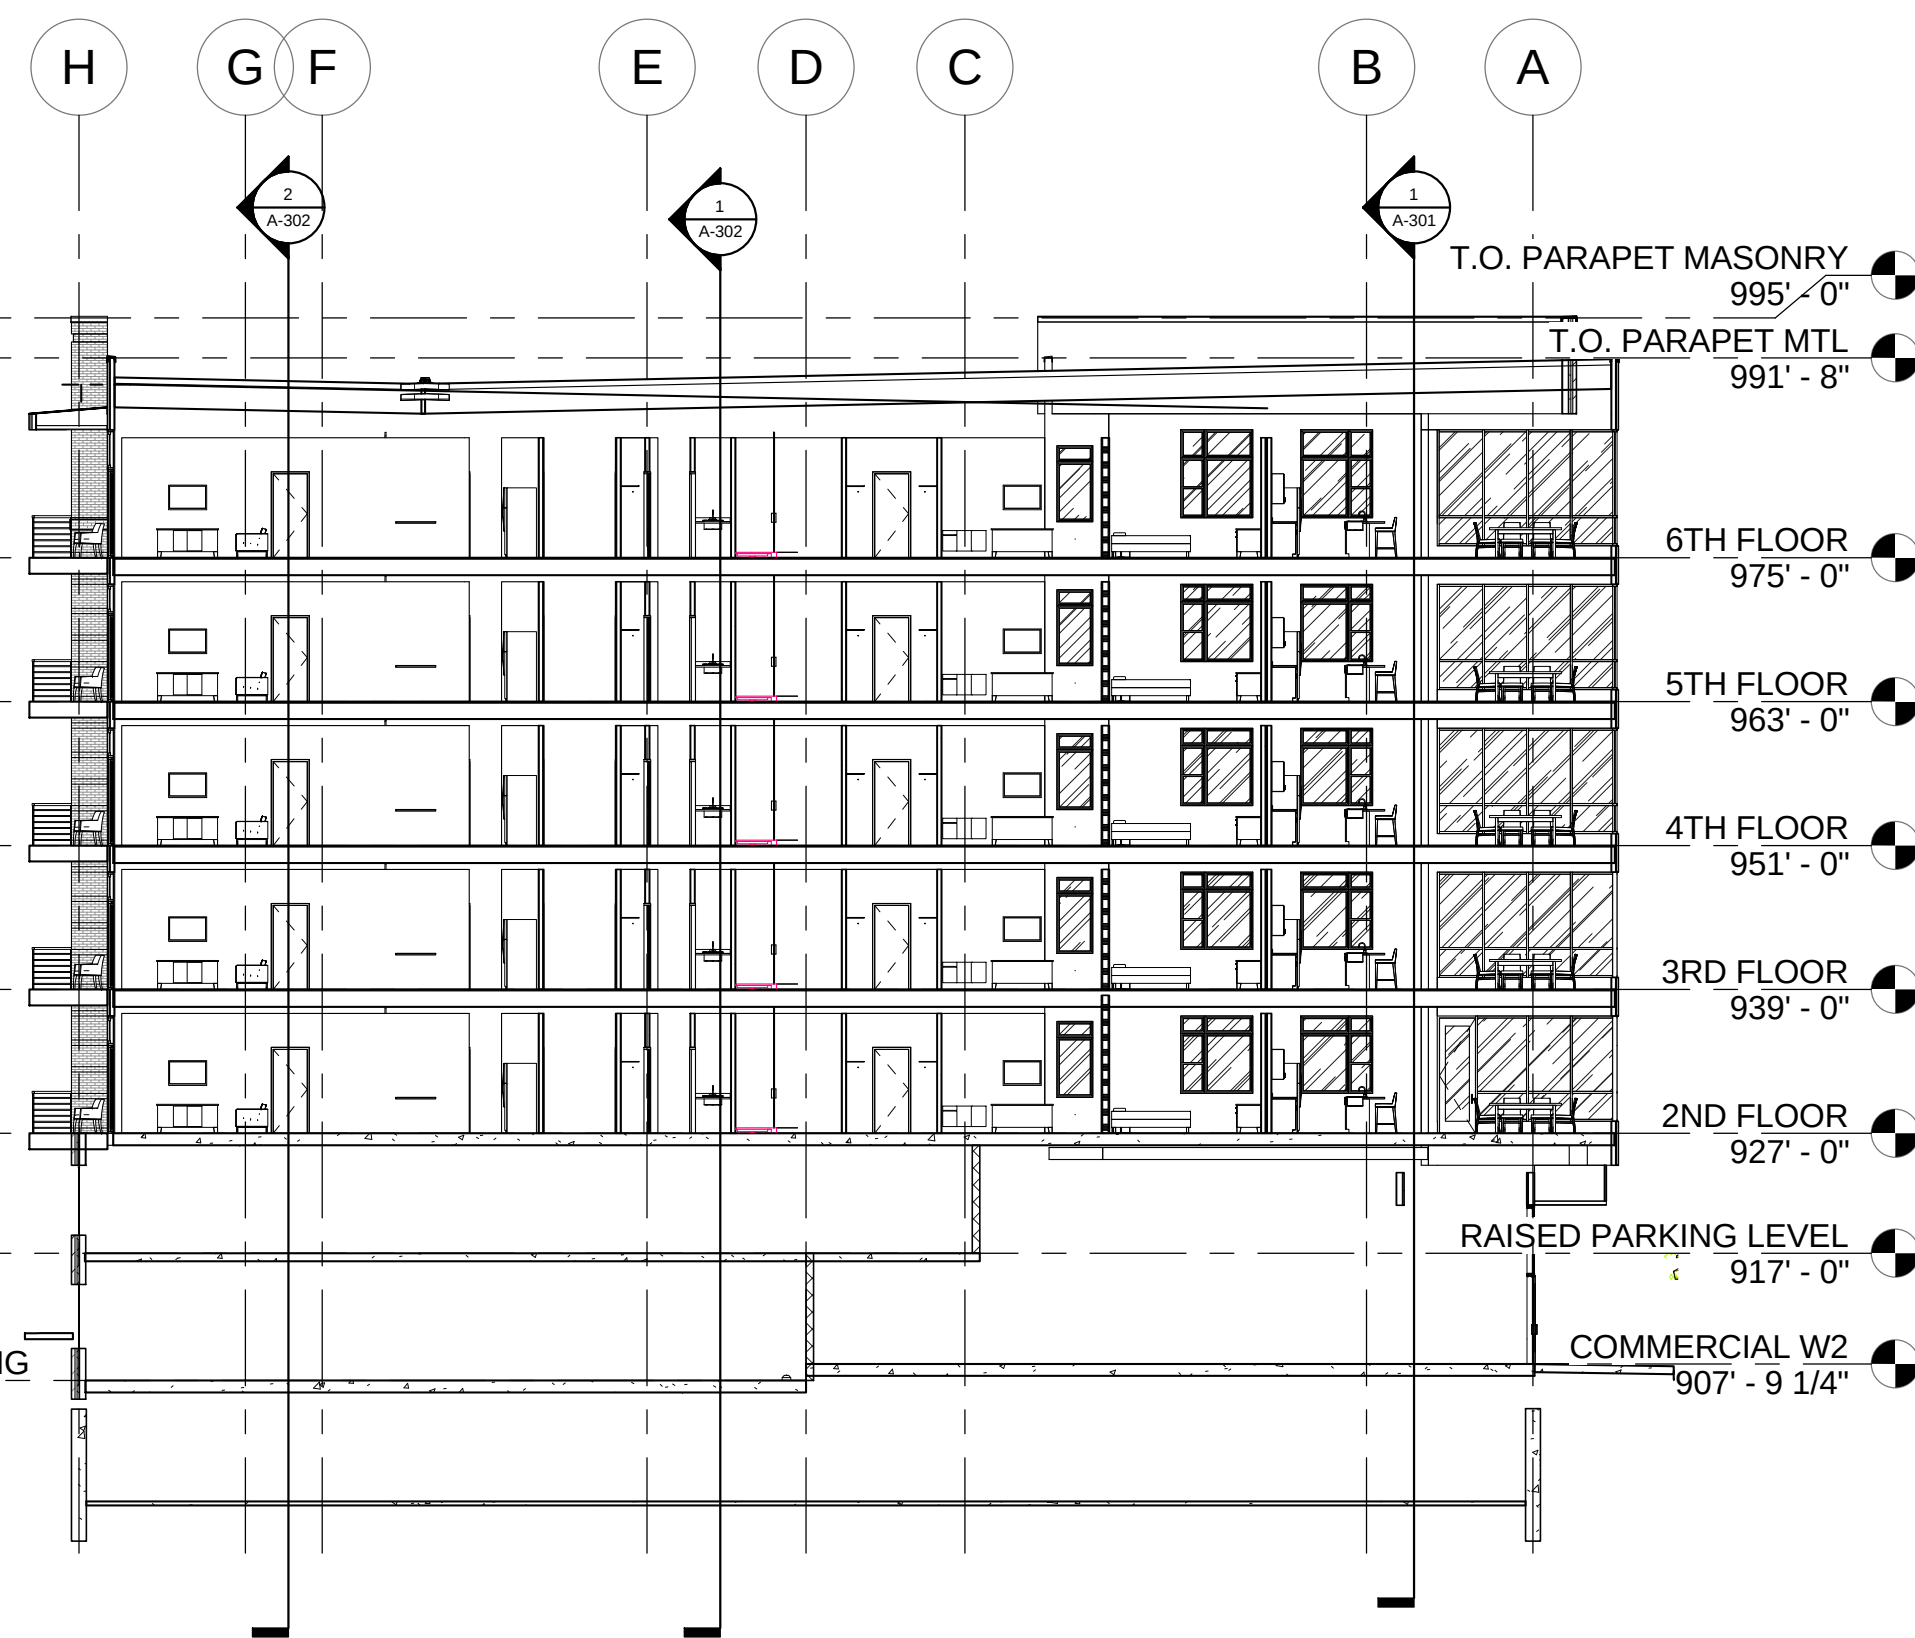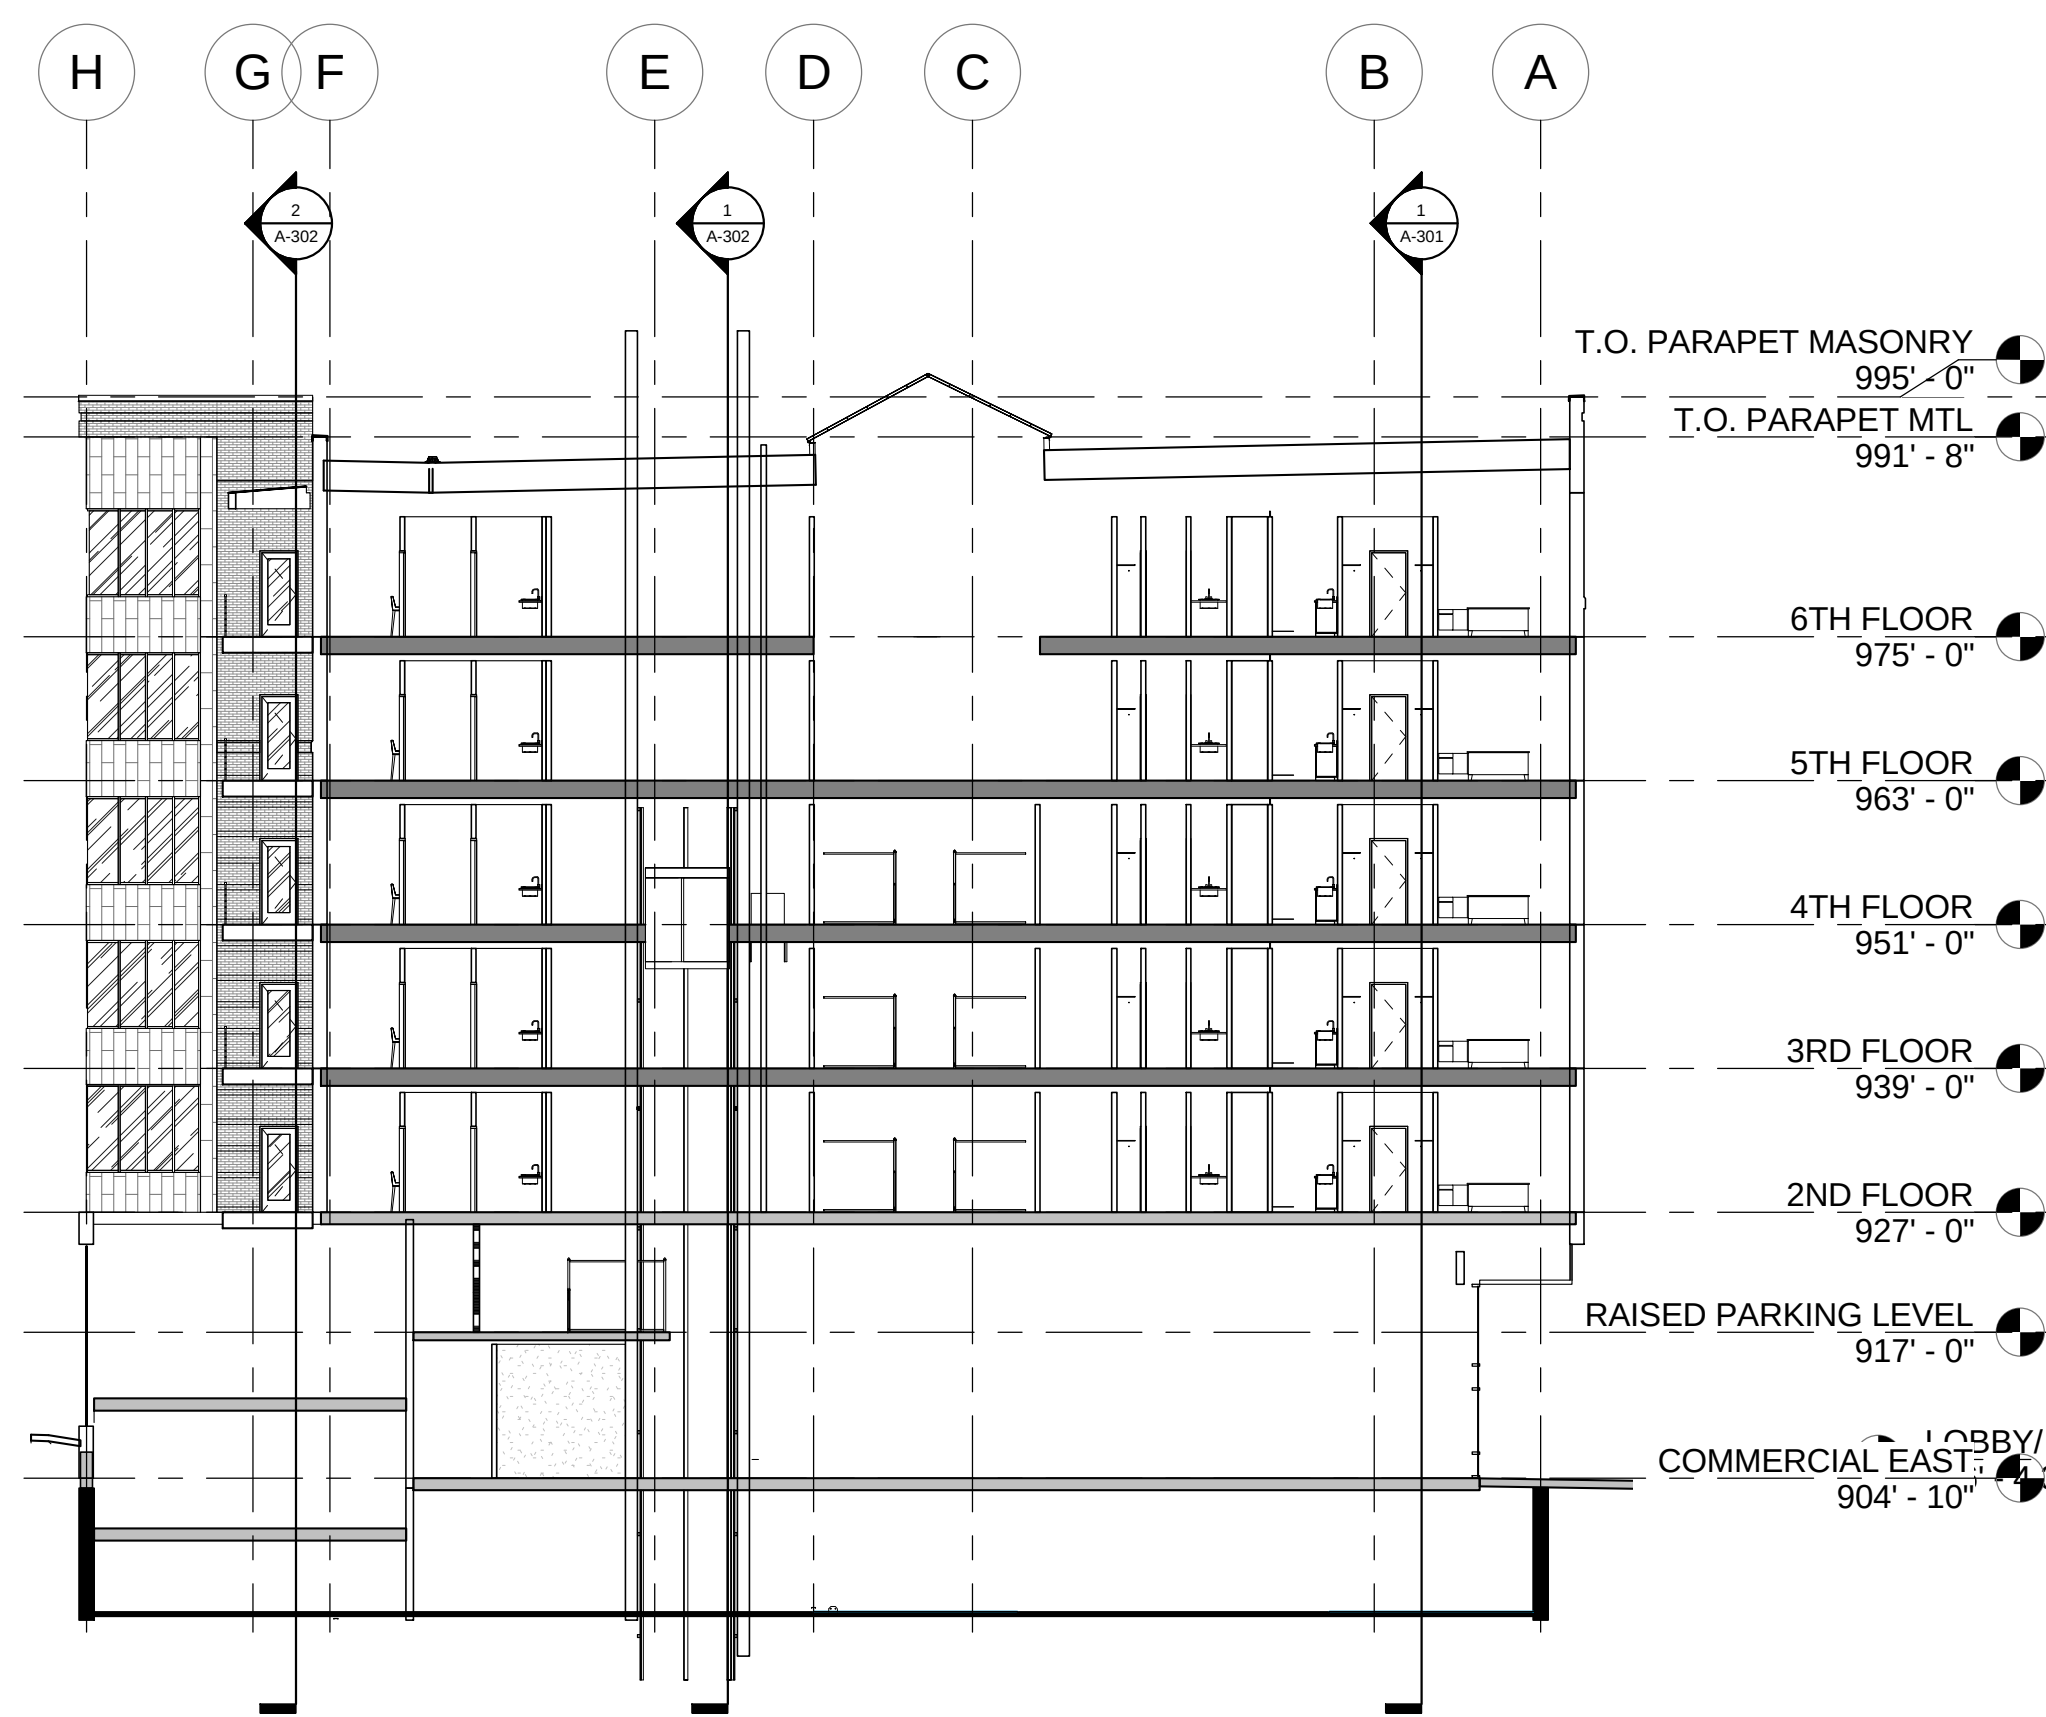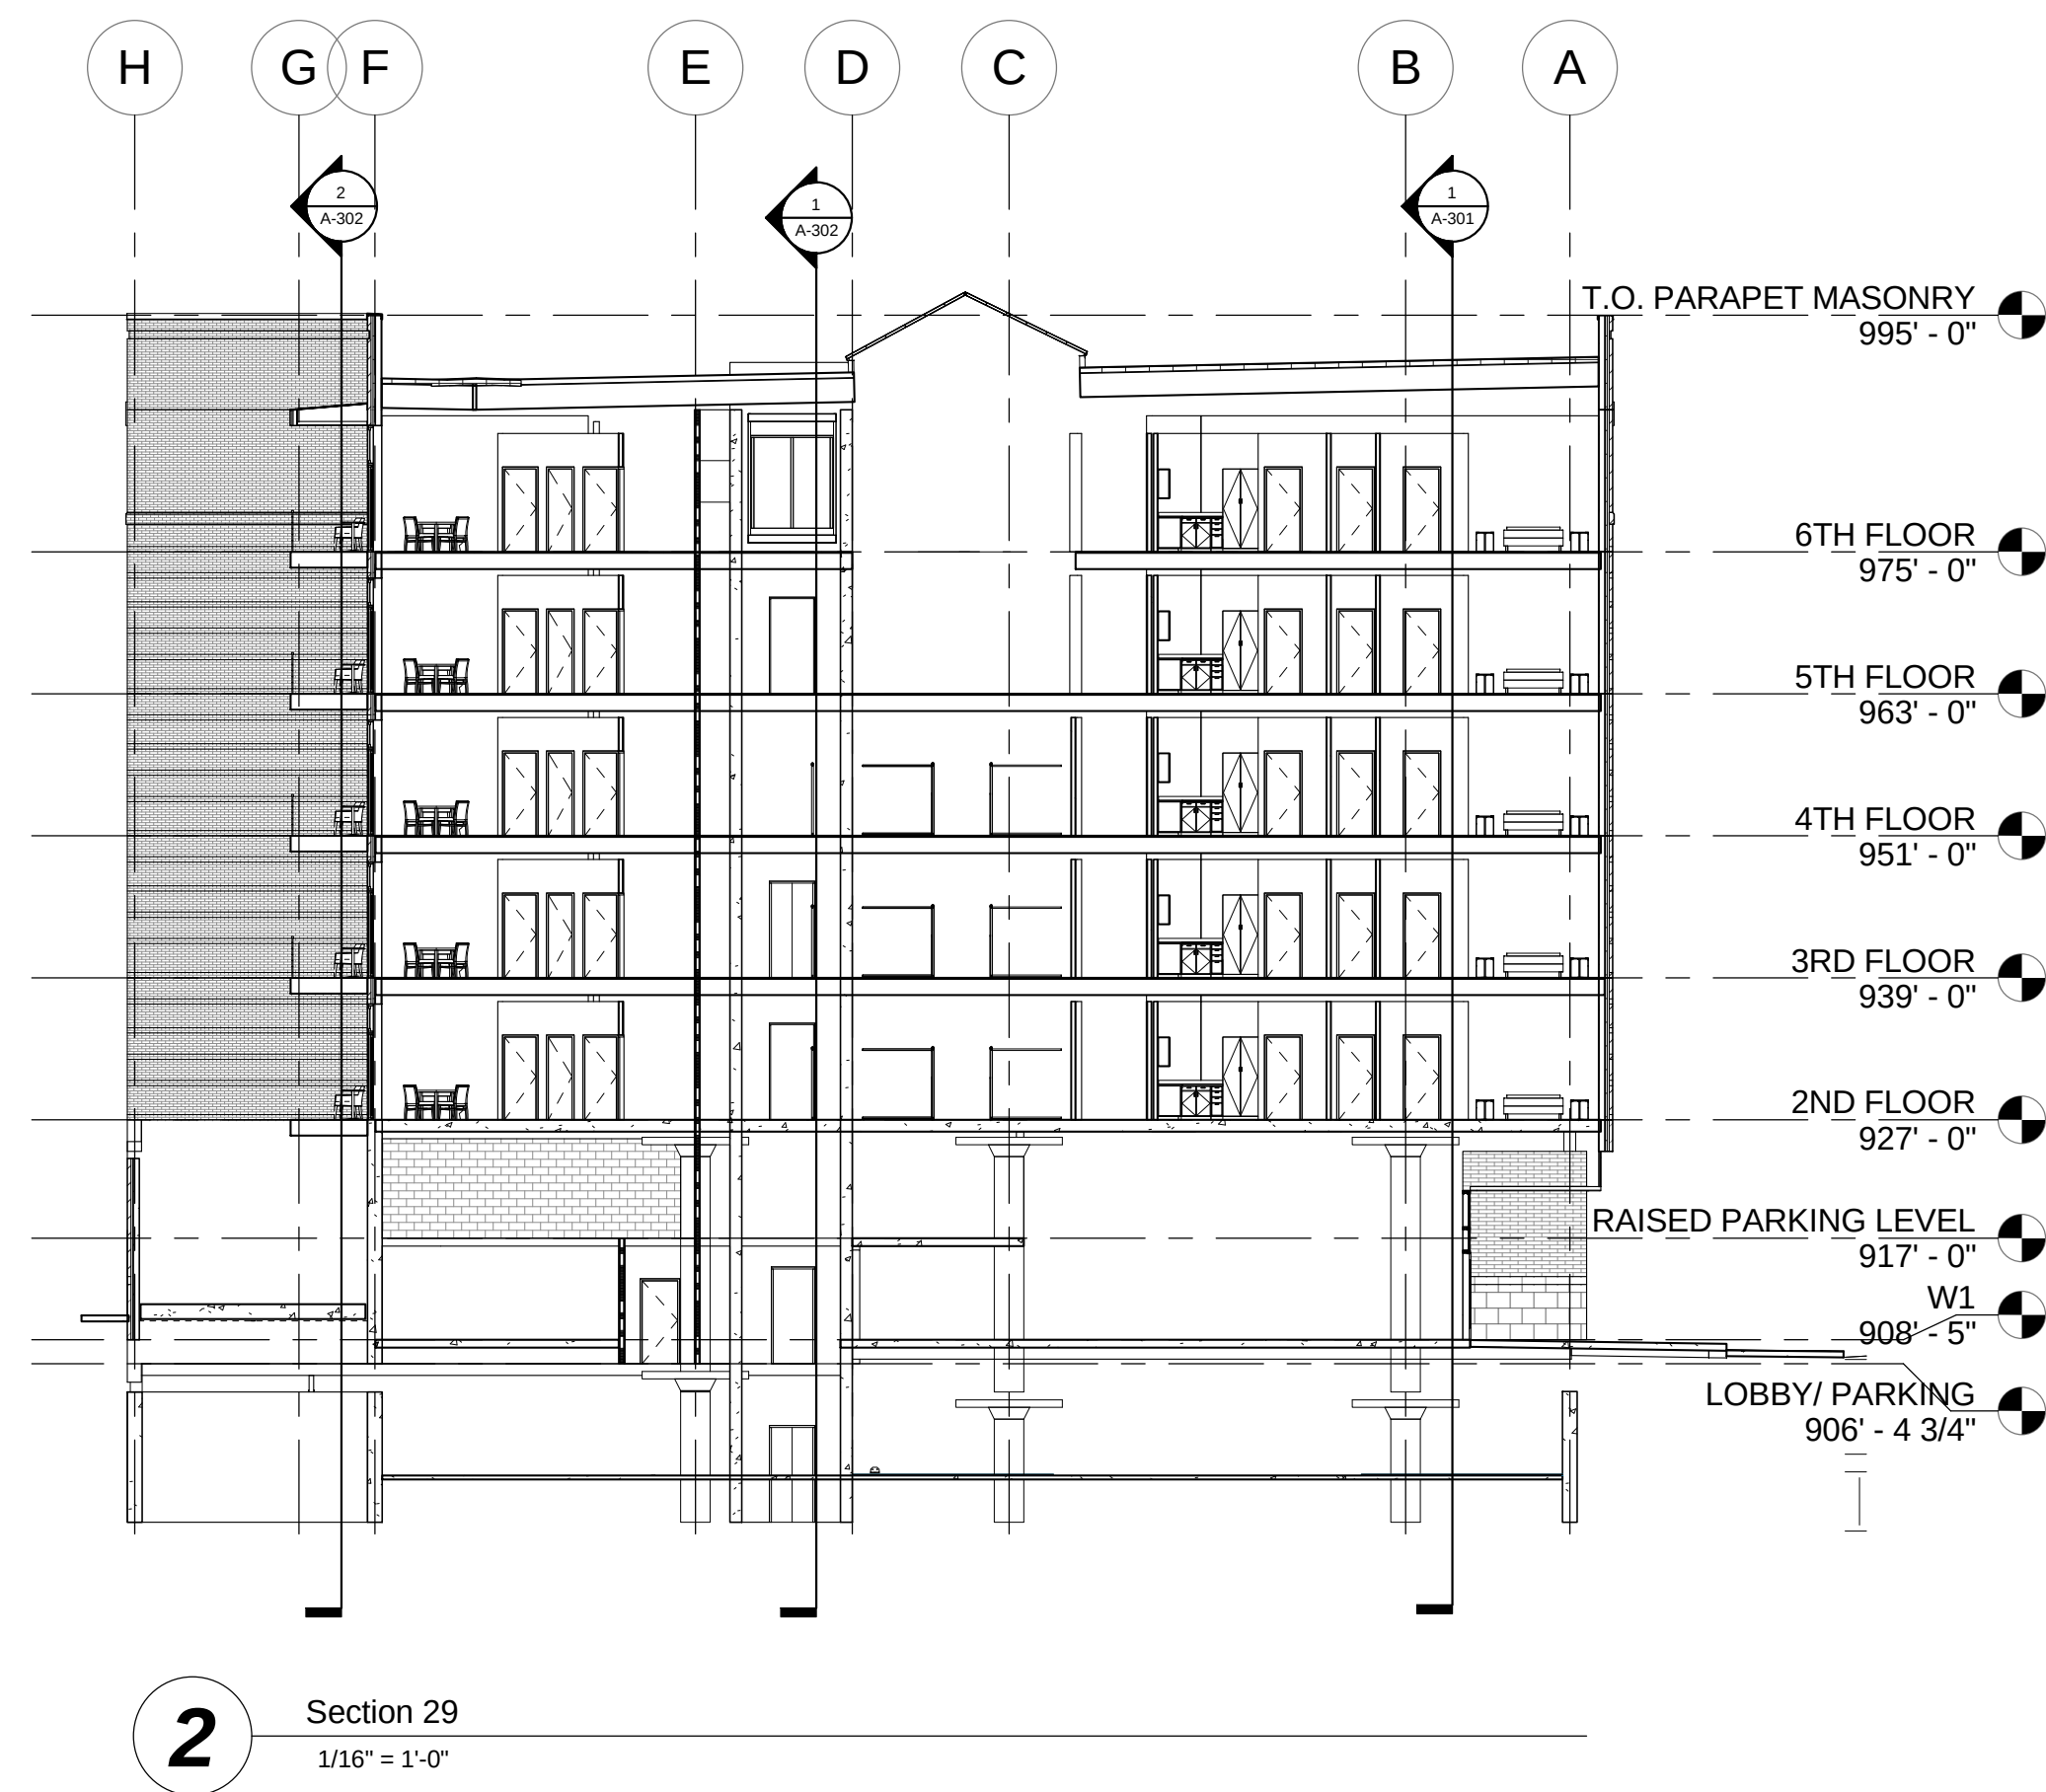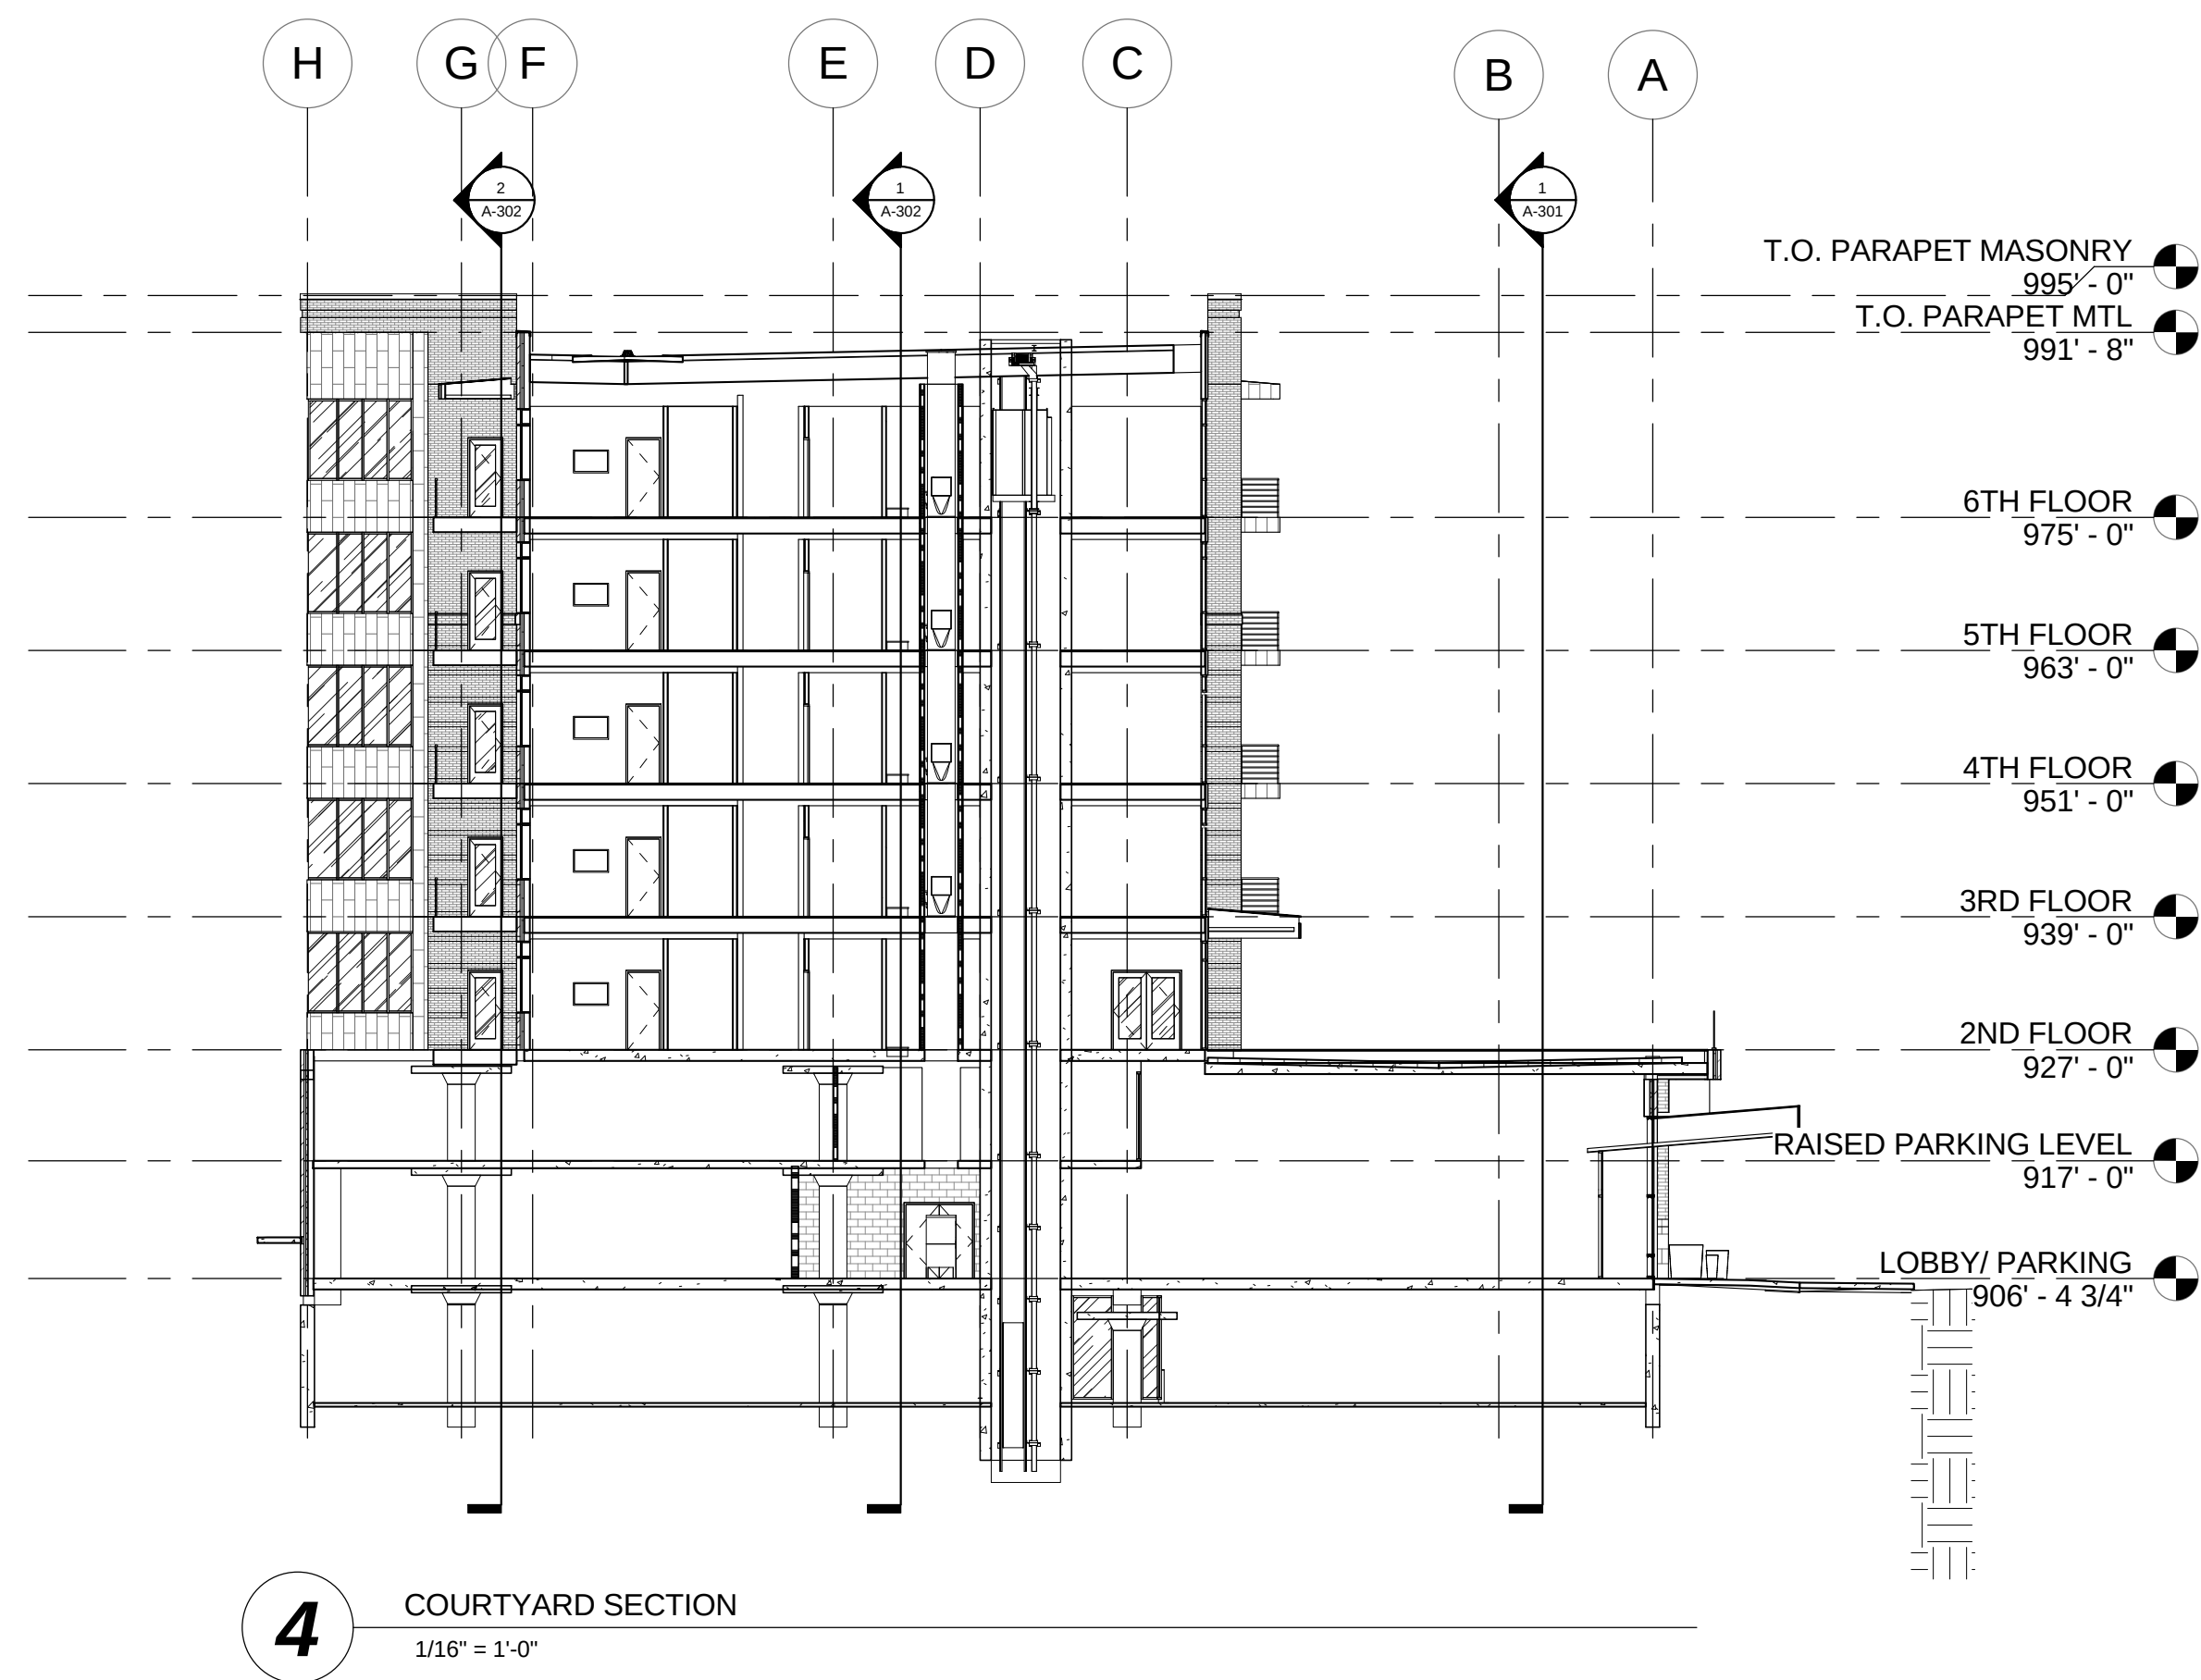

PRELIMINARY
NOT FOR
CONSTRUCTION

SCHEMATIC DESIGN FOR:
REGAS SQUARE
333 DEPOT AVE
KNOXVILLE, TN 37917

DIA
Design Innovation
ARCHITECTS + INTERIORS + PLANNING
402 S. Gay Street, Suite 201, Knoxville, TN 37902
ph 865.637.8540 or 865.291.2221 fx 865.544.3840
www.dia-arch.com

No.	Description	Date

This drawing is the property of DESIGN INNOVATIONS ARCHITECTS, INC. and is not to be reproduced or copied in whole or in part without authorization from DESIGN INNOVATIONS ARCHITECTS, INC. It is to be used for the project and site specifically identified herein and is not to be used on any other project. It is to be returned upon request. Do not scale drawings, written dimensions take precedence. All drawings and designs shown on these drawings are copyright © of DESIGN INNOVATIONS ARCHITECTS, INC.

Sheet Title
BUILDING SECTIONS

Project Number 14018	Sheet Number A-303
Date 10/07/15	



PRELIMINARY NOT FOR CONSTRUCTION
CONCEPTUAL DESIGN IS SUBJECT TO
CHANGE WITH PROJECT DEVELOPMENT

DATE	09/16/15
PROJECT #	14018
SHEET NAME	COLOR ELEVATION
SHEET NUMBER	EX5

This drawing is the property of DESIGN INNOVATIONS ARCHITECTS, INC. and is not to be reproduced or copied in whole or in part without authorization from DESIGN INNOVATIONS ARCHITECTS, INC.. It is to be used for the project and site specifically identified herein and is not to be used on any other project. It is to be returned upon request. Do not scale drawings, written dimensions take precedence. All drawings and designs shown on these drawings are copyright © of DESIGN INNOVATIONS ARCHITECTS, INC.

SCHEMATIC DESIGN FOR:
REGAS SQUARE
333 DEPOT AVE
KNOXVILLE, TN 37917

DIA
Design Innovation
ARCHITECTS + INTERIORS + PLANNING

